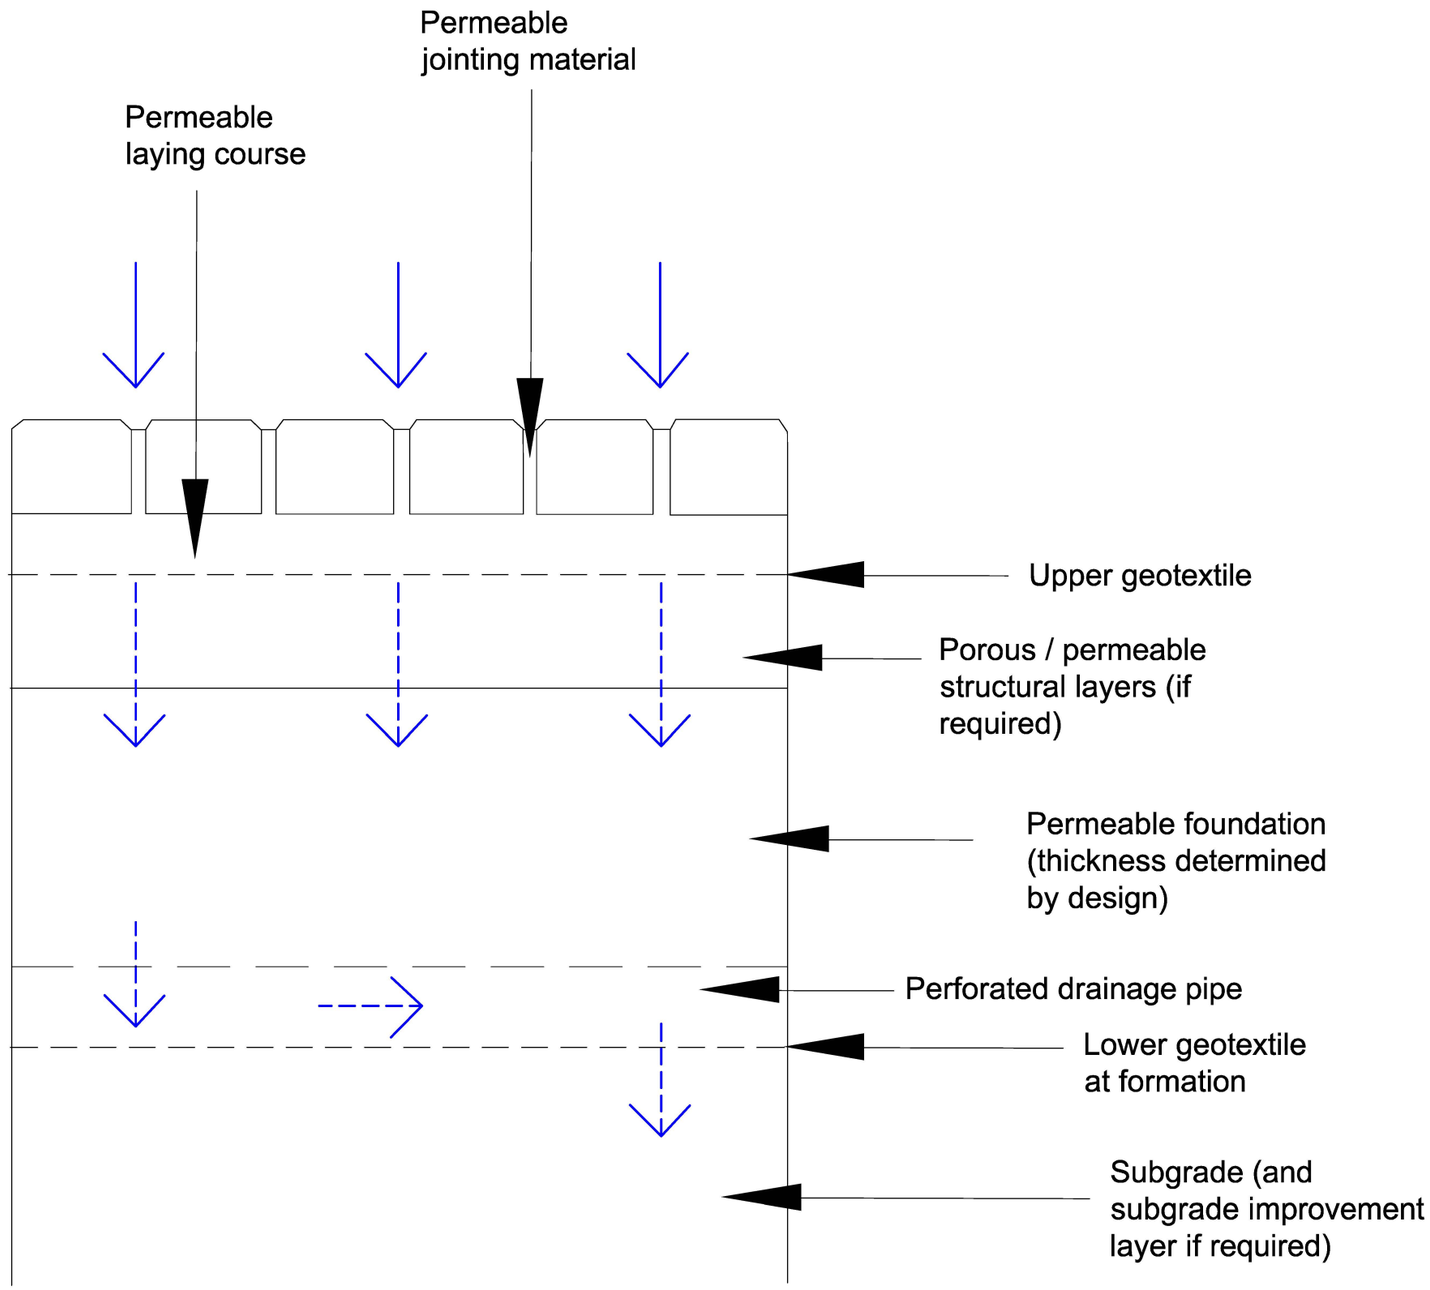

NOTES :

1) Do not scale from drawing.

2) All dimensions are shown in millimeters unless otherwise shown.

3) This drawing is to be read in conjunction with all other contract documents and drawings.

4) - Block paviours 80mm thick - BS EN 1338: 2003

   - Jointing material BS EN 1338: 2003

5) Please refer to clauses where required:

- Grading requirements drainage layers to - BS 7533-13: 2009
- Properties - category to - BS EN - 13242 - 2002 or BS 12620: 2002
- If using recycled aggregates, please refer to - WRAP 2014.
- For all pervious pavement design, traffic Category 6 (BS 7533), please refer to Chapter 20.5

6) Geotextile membrane - BS EN 13252: 2016

7) Please refer to Chapter 20 - The SuDS Manual 2015.

8) Also refer to Table 20.10 on page 418 of The SuDS Manual 2015, for further information.

All materials to comply with the Specification for Highway Works.

Rev	Rev. Date	Purpose of revision	Originator	Checker	Approver
1	08/01/21	MINOR AMENDMENTS	ADL	DP	PR
0	23/04/20	ORIGINAL ISSUE	MI	GJ	JR

Buckinghamshire Council
The Gateway
Gatehouse Road
Aylesbury
Buckinghamshire
HP19 8FF

Project
HIGHWAYS DEVELOPMENT MANAGEMENT STANDARD DETAILS LAYOUT

Drawing title
PERVIOUS PAVEMENT SYSTEM TYPE B - PARTIAL INFILTRATION

Drawing status
DESIGN

Scale	NTS @ A3	**DO NOT SCALE**
Project No.	TEE19065	

Drawing number
PGS-SD-500-027

Rev
1

This drawing is not to be used in whole or part other than for the intended purpose and project as defined on this drawing.

N:\Transportation\shared\AREA SCHEMES DELIVERY\PROJECTS\BCC Standard Details Review - TEE19065\80 - Drawings\Working\DRGs-Rev1-DEC20\Series 500\SuDS Drawings\PGS-SD-0500-027-REV1.dwg - 07/01/2021 17:42:24 - TFB A3-Layout - T-ALANE