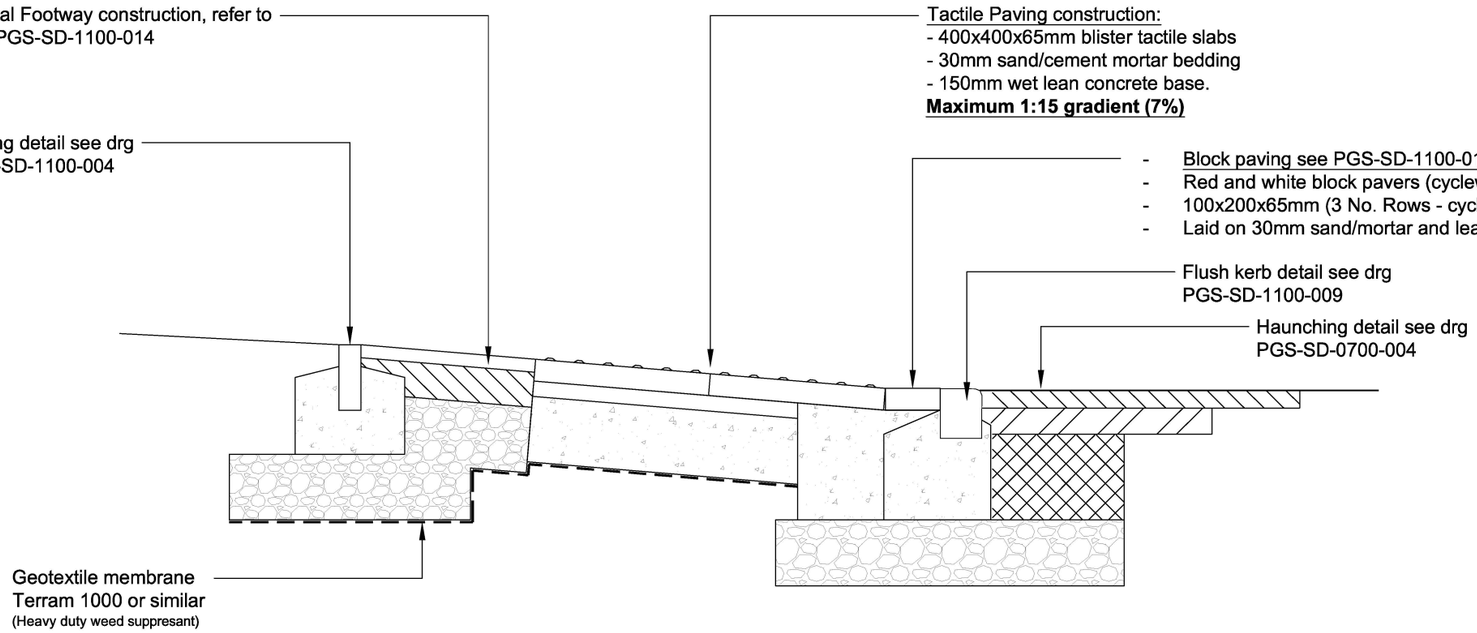

NOTES :

1) Do not scale form this drawing.
2) The works are to be undertake in accordance with Highway Agency Manual of Contract Documents for Highway Works (MCHW).
3) Crossing places must be opposite each other and tactile paving must be aligned, in accordance with *'Guidance on the use of Tactile Paving Surfaces'*.
4) Sub-base to be Granular Type 1.

Rev	Rev. Date	Purpose of revision	Originator	Checker	Approver
1	11/01/21	MINOR REVISIONS	ADL	DP	PR
0	14/04/20	ORIGINAL ISSUE	DP	AL	PR

Buckinghamshire Council
The Gateway
Gatehouse Road
Aylesbury
Buckinghamshire
HP19 8FF

Project
HIGHWAYS DEVELOPMENT MANAGEMENT STANDARD DETAILS LAYOUT

Drawing title
TACTILE PAVING & FOOTWAY CONSTRUCTION DETAILS

Drawing status
DESIGN

Scale	NTS @ A3	DO NOT SCALE
Project No.	TEE19065	

Drawing number
PGS-SD-1100-007

Rev
1

This drawing is not to be used in whole or part other than for the intended purpose and project as defined on this drawing.

N:\Transportation\shared\AREA SCHEMES DELIVERY\PROJECTS\BCC Standard Details Review - TEE19065\80 - Drawings\Working\DRGs-Rev1-DEC20\Series 1100 new\PGS-SD-1100-007-REV1.dwg - 18/01/2021 16:26:26 - TFB A3-Layout - T-ALANE